Mink Lake

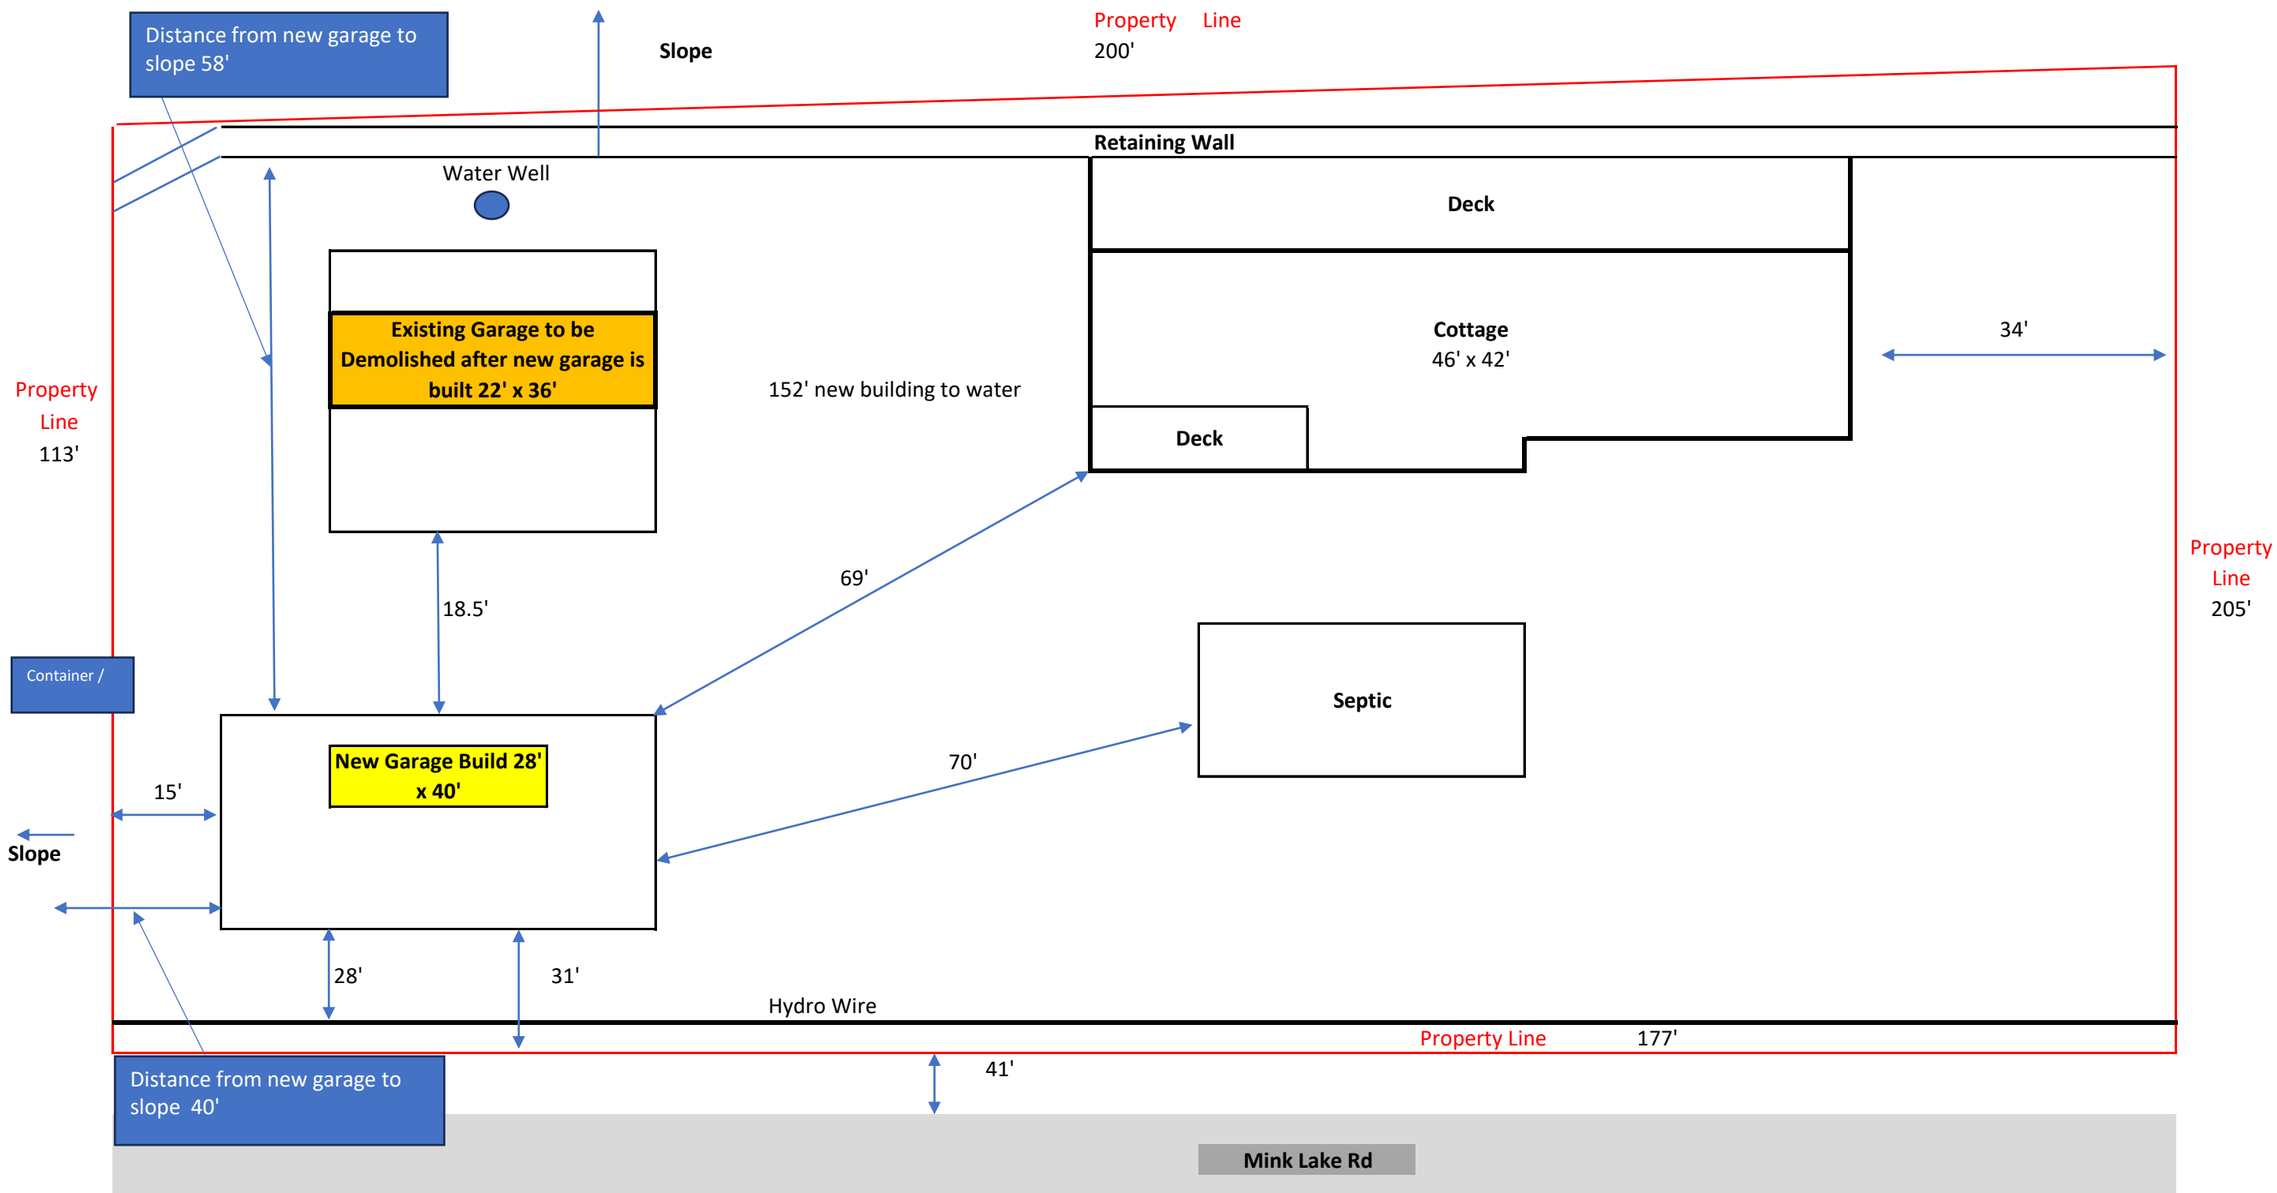
Distance from new garage to slope 58'
Slope
Property Line
200'
Retaining Wall
Water Well
Deck
Existing Garage to be Demolished after new garage is built 22' x 36'
Cottage
46' x 42'
34'
Property Line
113'
152' new building to water
Deck
Property Line
205'
69'
18.5'
Container /
Septic
New Garage Build 28' x 40'
70'
15'
Slope
28'
31'
Hydro Wire
Property Line
177'
41'
Distance from new garage to slope 40'
Mink Lake Rd